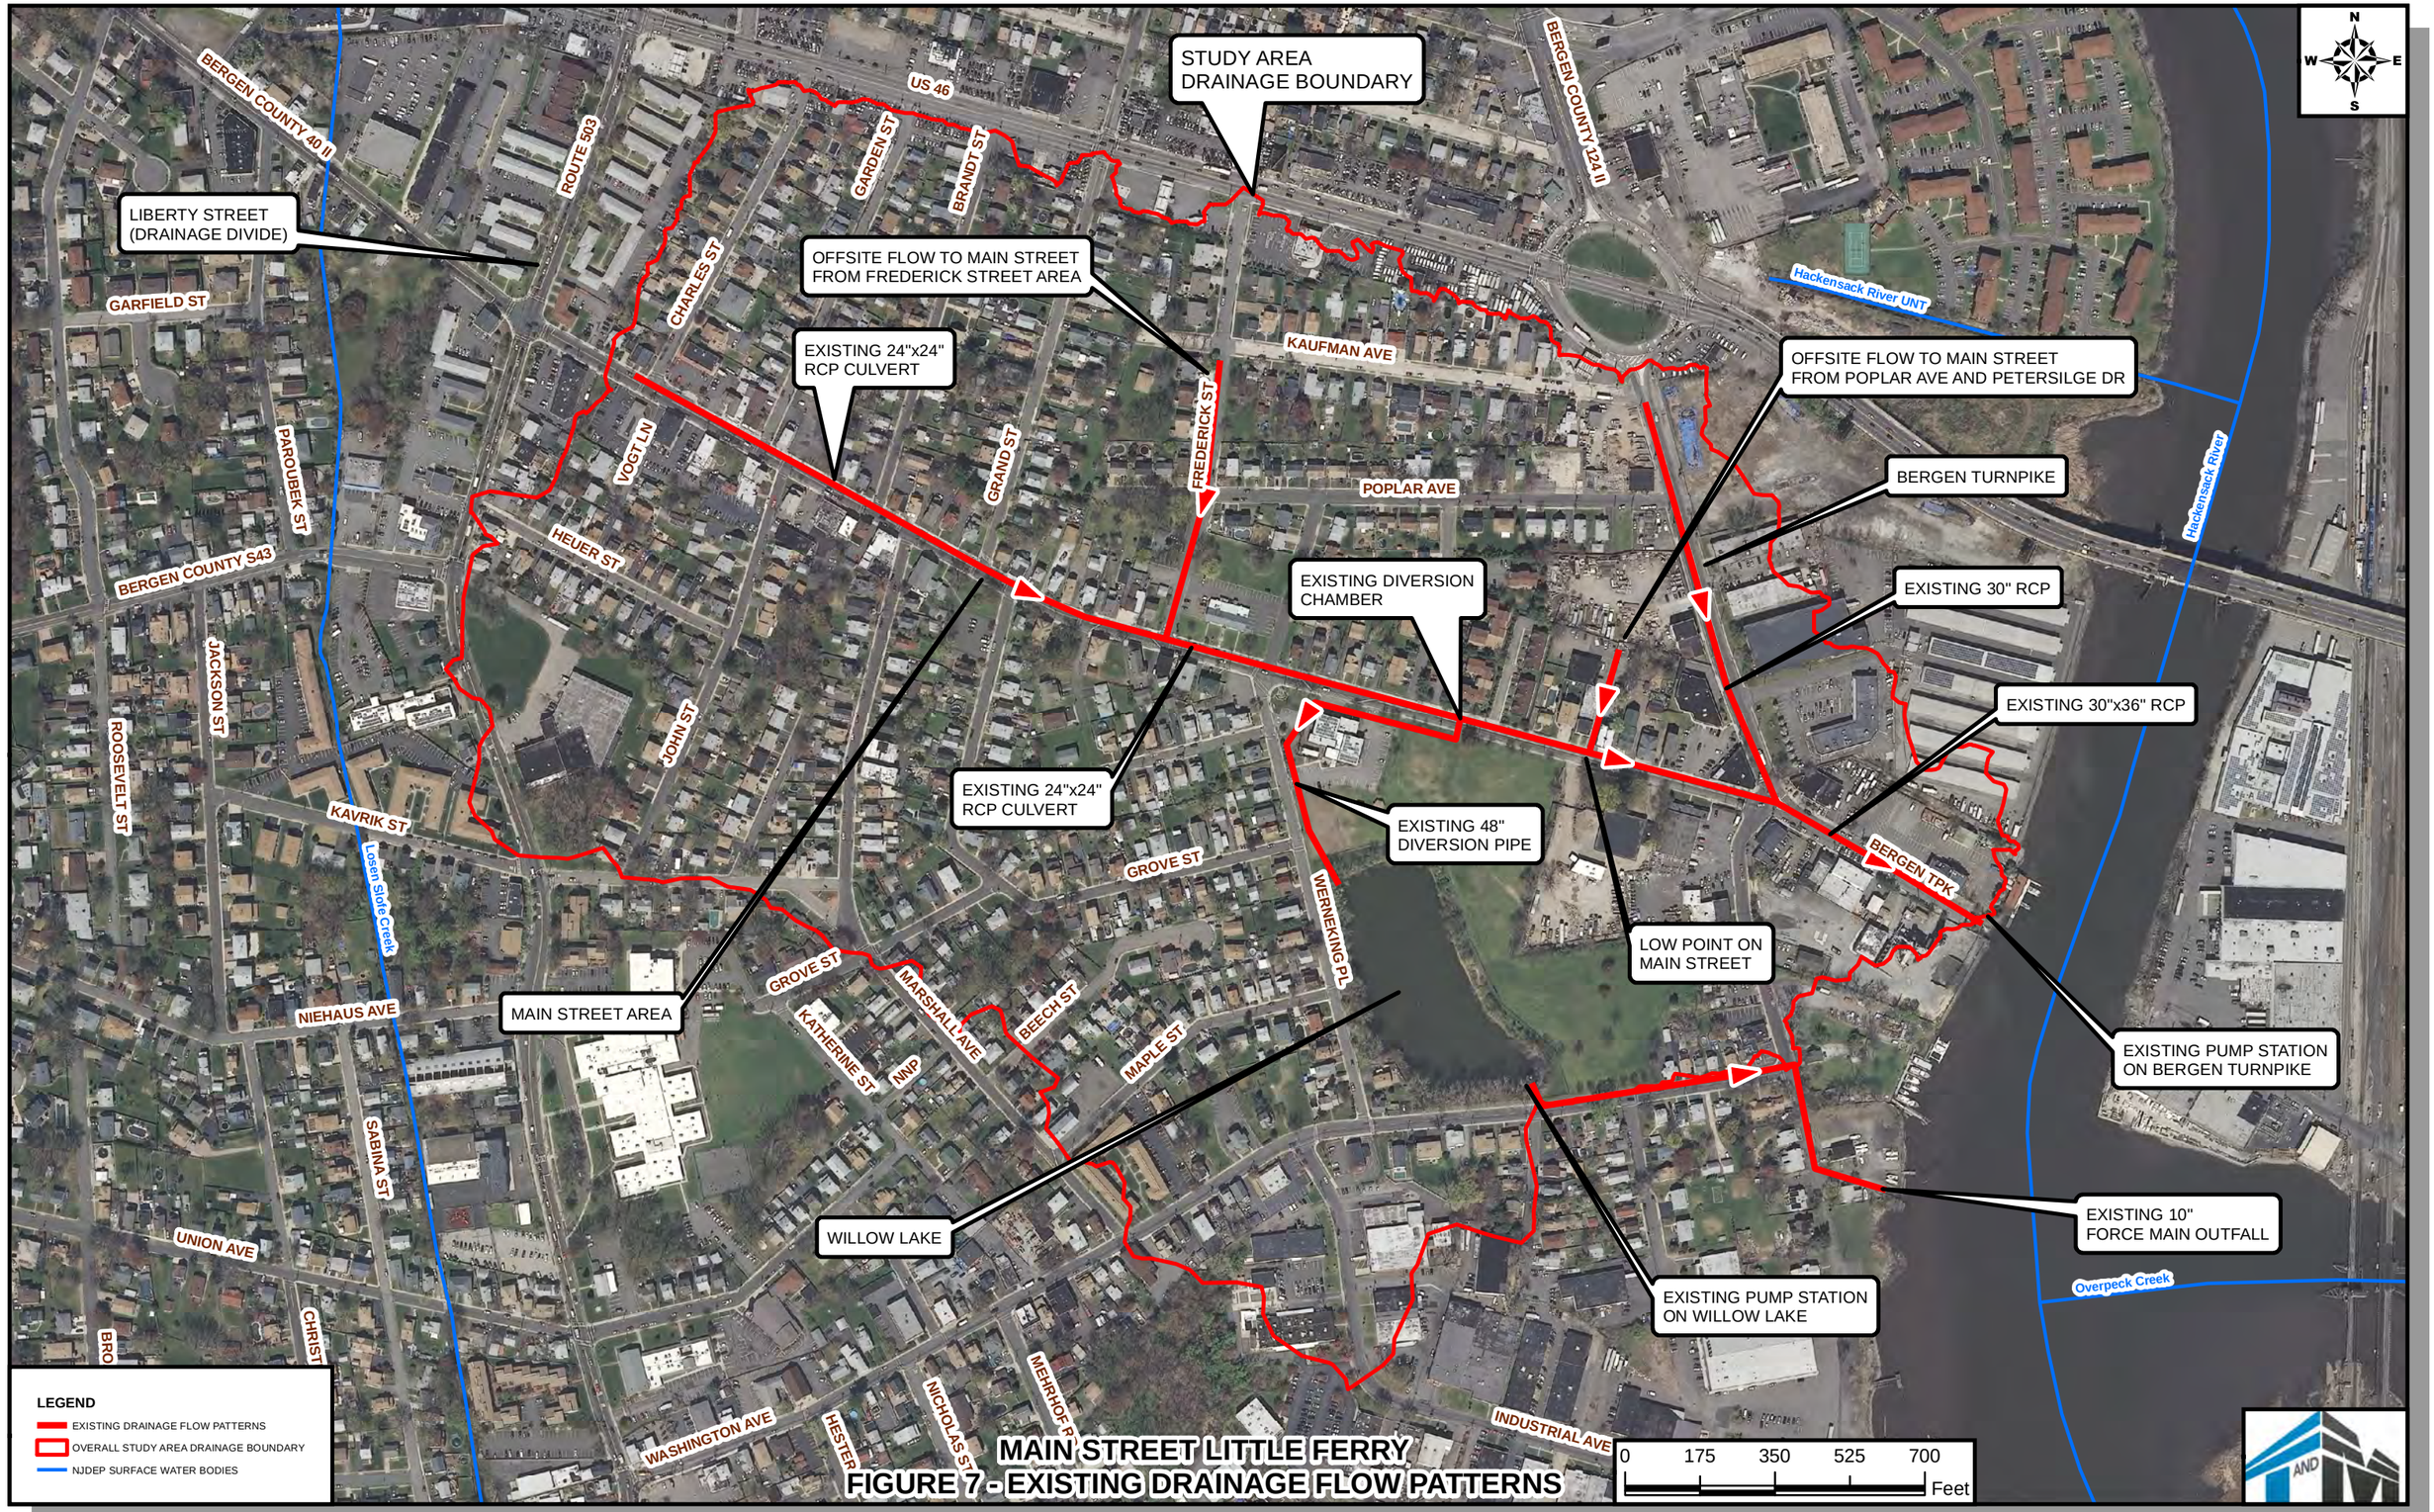

MAIN STREET LITTLE FERRY
FIGURE 7 - EXISTING DRAINAGE FLOW PATTERNS